# WC 1387 STONEYFORD PHASES

***Baltimore City Utility Viewer -- Department of Public Works***

Date: 11/21/2025 1 inch = 138 feet

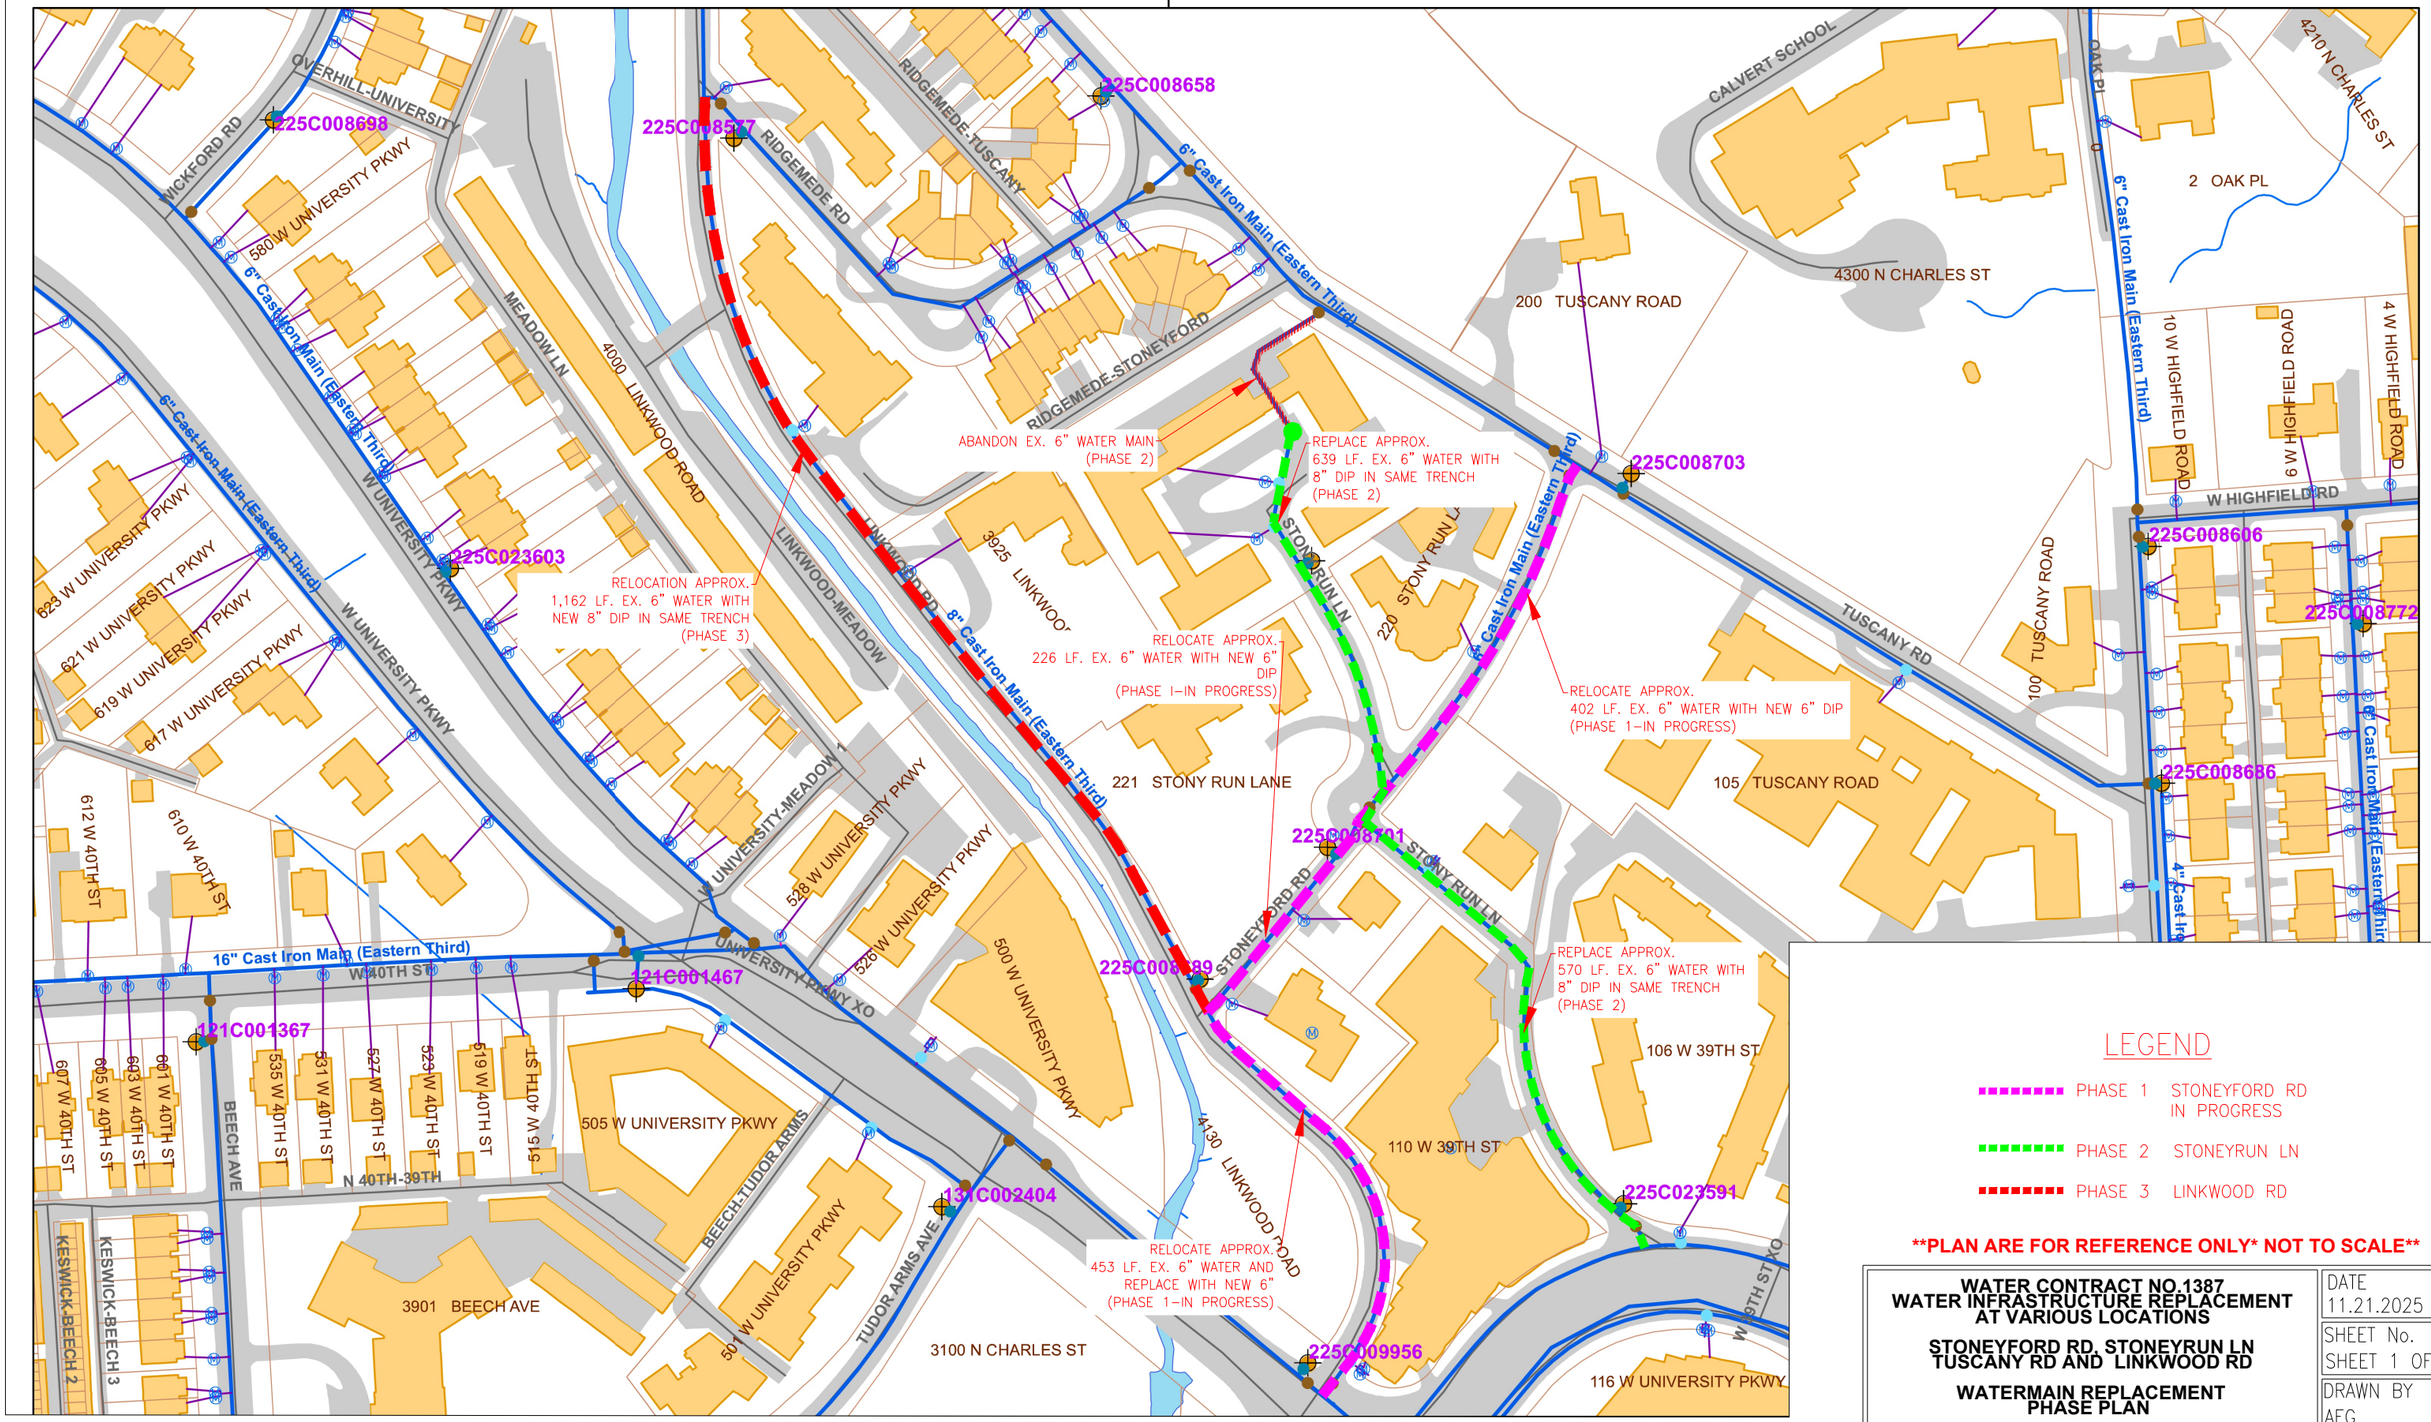


## LEGEND

- PHASE 1 STONEYFORD RD IN PROGRESS
- PHASE 2 STONEYRUN LN
- PHASE 3 LINKWOOD RD

****PLAN ARE FOR REFERENCE ONLY* NOT TO SCALE****

| | |
|---|---|
| **WATER CONTRACT NO.1387**<br>**WATER INFRASTRUCTURE REPLACEMENT AT VARIOUS LOCATIONS**<br><br>**STONEYFORD RD, STONEYRUN LN TUSCANY RD AND LINKWOOD RD**<br><br>**WATERMAIN REPLACEMENT PHASE PLAN** | DATE 11.21.2025<br>SHEET No. SHEET 1 OF 1<br>DRAWN BY AEG |